AG-Ø22C

plano del 3º piso: (techo a dos aguas)

Av. del Libertador

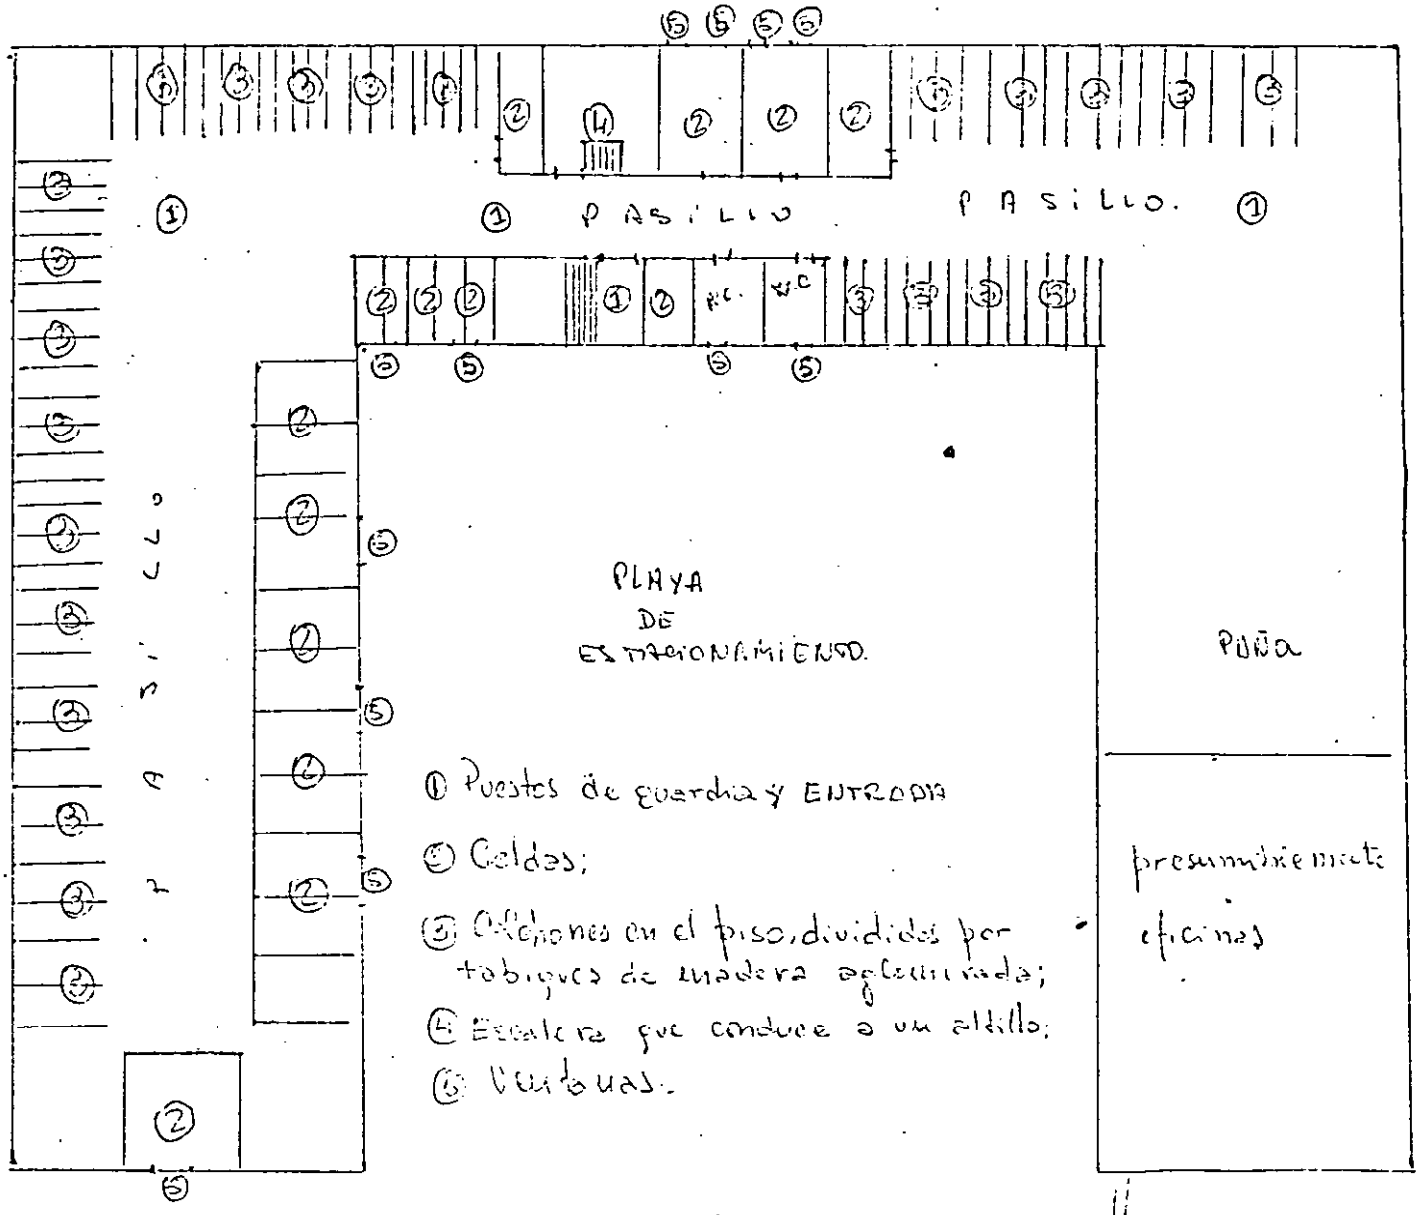

ARGENTINA PROJECT (S200000044)
U.S. DEPT. OF STATE, A/RPS/IPS
Margaret P. Grafeld, Director
(X) Release ( ) Excise ( ) Deny
Exemption(s): _____
Declassify: ( ) In Part ( ) In Full
( ) Classify as __ ( ) Extend as __ ( ) Downgrade to __
Date _____ Declassify on _____ Reason _____